LOWER LEVEL 5,178 S.F.
NEW WORK

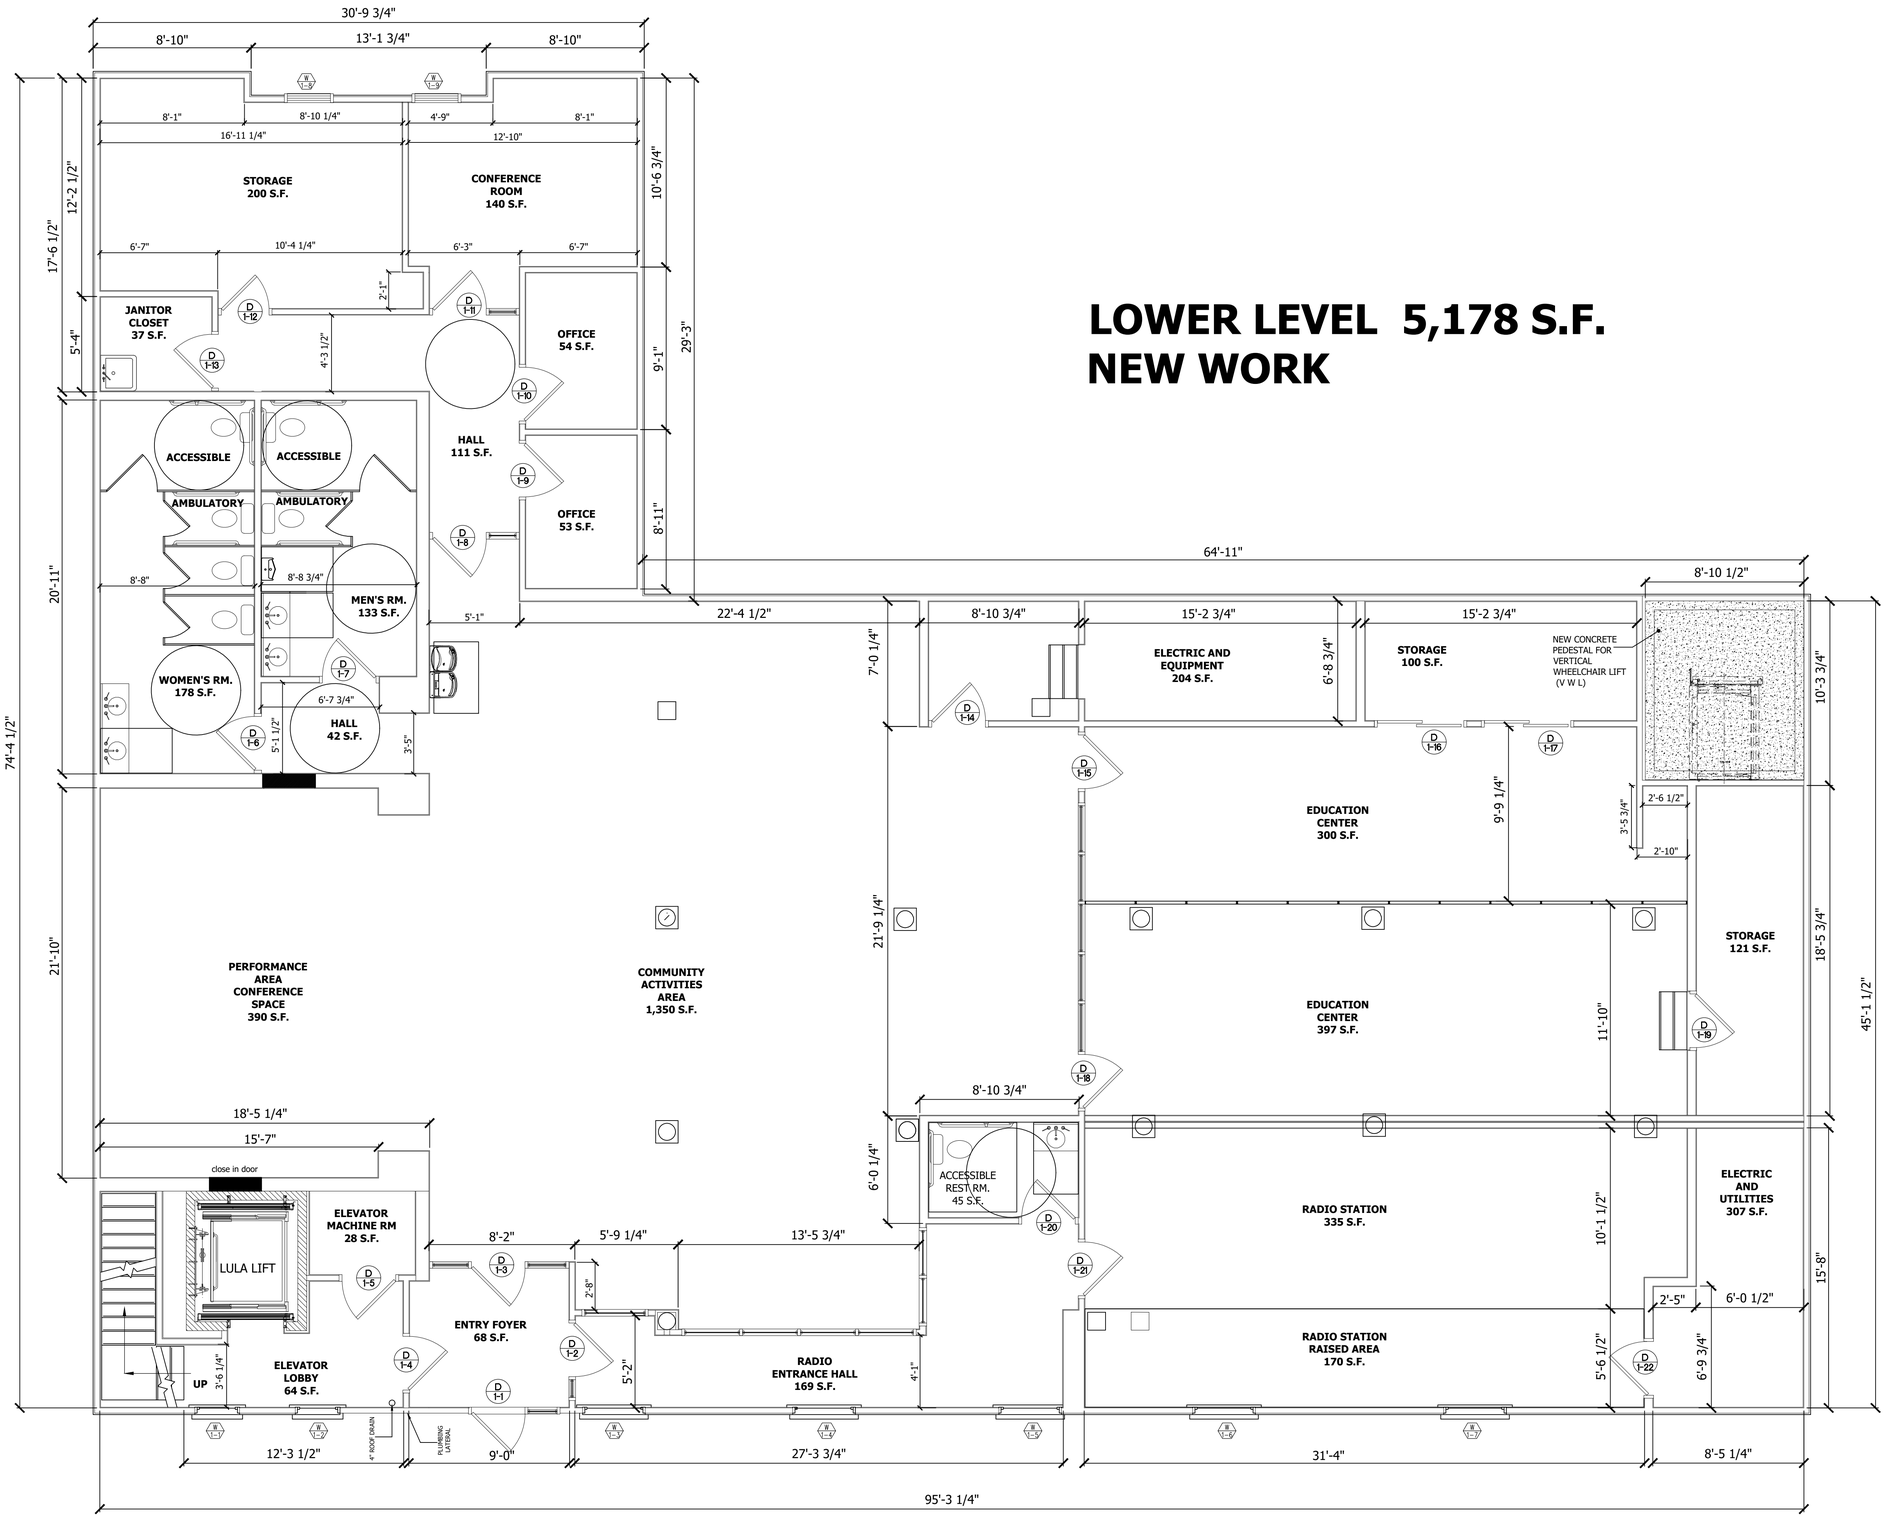

JOHN T. FERRARO ARCHITECTS
INNOVATIVE DESIGN AND PLANNING

6 MANCHESTER DRIVE
HALFMOON, N. Y.
jferraroarch@nyap.rr.com
PH 518.229.5342

THIS WORK WAS PREPARED BY ME OR UNDER MY SUPERVISION AND CONSTRUCTION OF THIS PROJECT WILL BE UNDER MY OBSERVATION.

PROGRESS SET

GRAND STREET COMMUNITY ARTS

68 GRAND STREET, ALBANY, NY

SCHEMATIC PLAN FOR LOWER LEVEL

REVISIONS:

SCALE: AS NOTED
DATE: 9/18/2023
DRAWN: AC
SHEET# SK-2.0

COPYRIGHT PROTECTED: THIS WORK IS PROTECTED UNDER THE 1990 ARCHITECTURAL WORKS COPYRIGHT PROTECTION ACT AND ANY REVISIONS THEREOF